BENDIGO CREEK
OVERALL SITE PLAN

SITE 1

LEGEND

- STUDY AREA

EXISTING
- TREE
- LAWN
- CONCRETE PATH

PROPOSED
- TREE
- CONCRETE PATH
- STABILISED GRAVEL PATH
- PLANTING
- WETLAND (OUTLINE)
- STEPPING STONES
- UNIVERSAL ACCESS CROSSING OVER CREEK

KEY PLAN

NTS NORTH

BENDIGO CREEK SOUTH

SITE 1

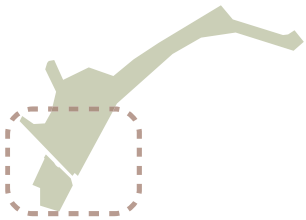

KEY PLAN

SCALE 1:1000 @ A3 0 5 10 20M NORTH

BENDIGO CREEK WEST

SITE 1

BENDIGO CREEK EAST

DRAFT
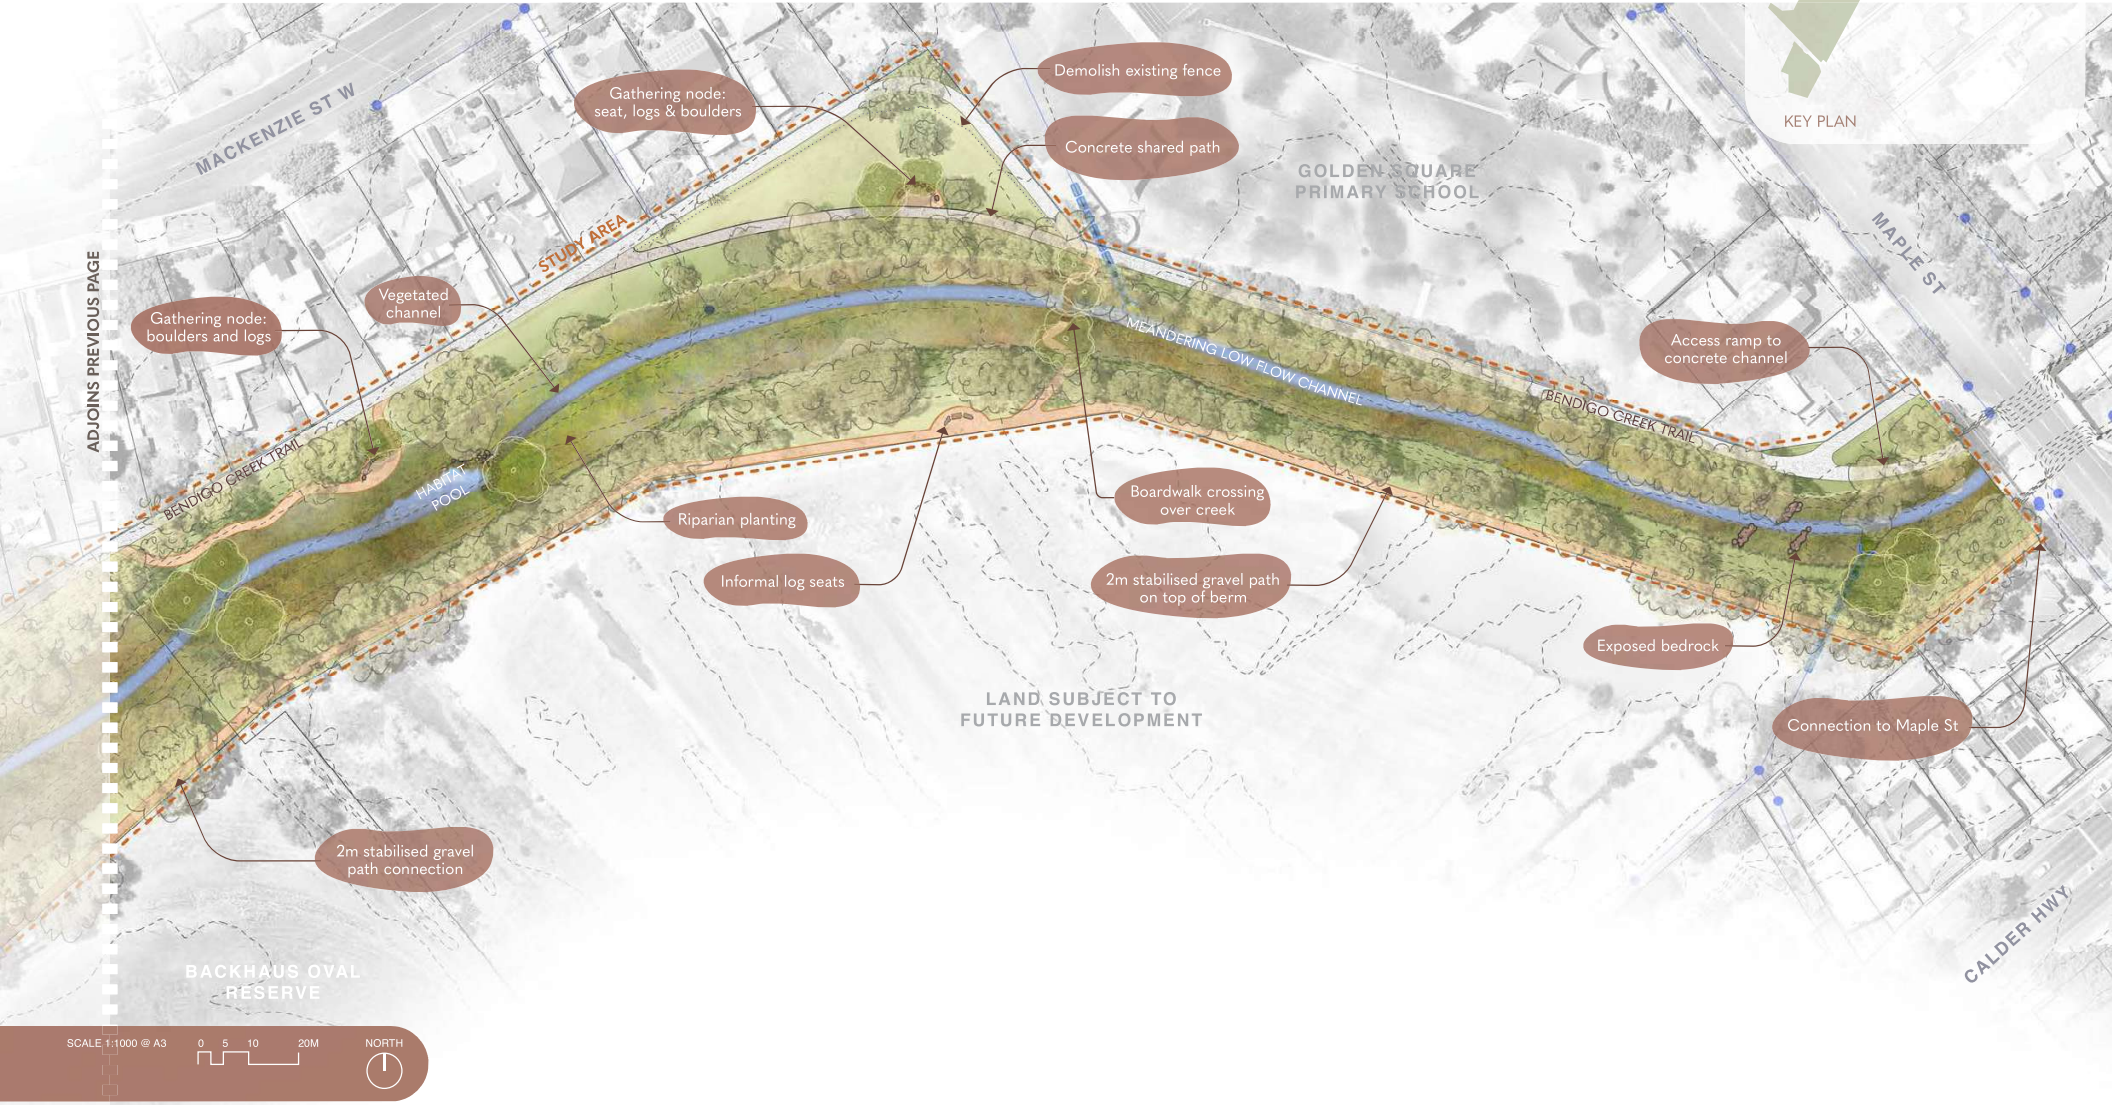
SITE 1